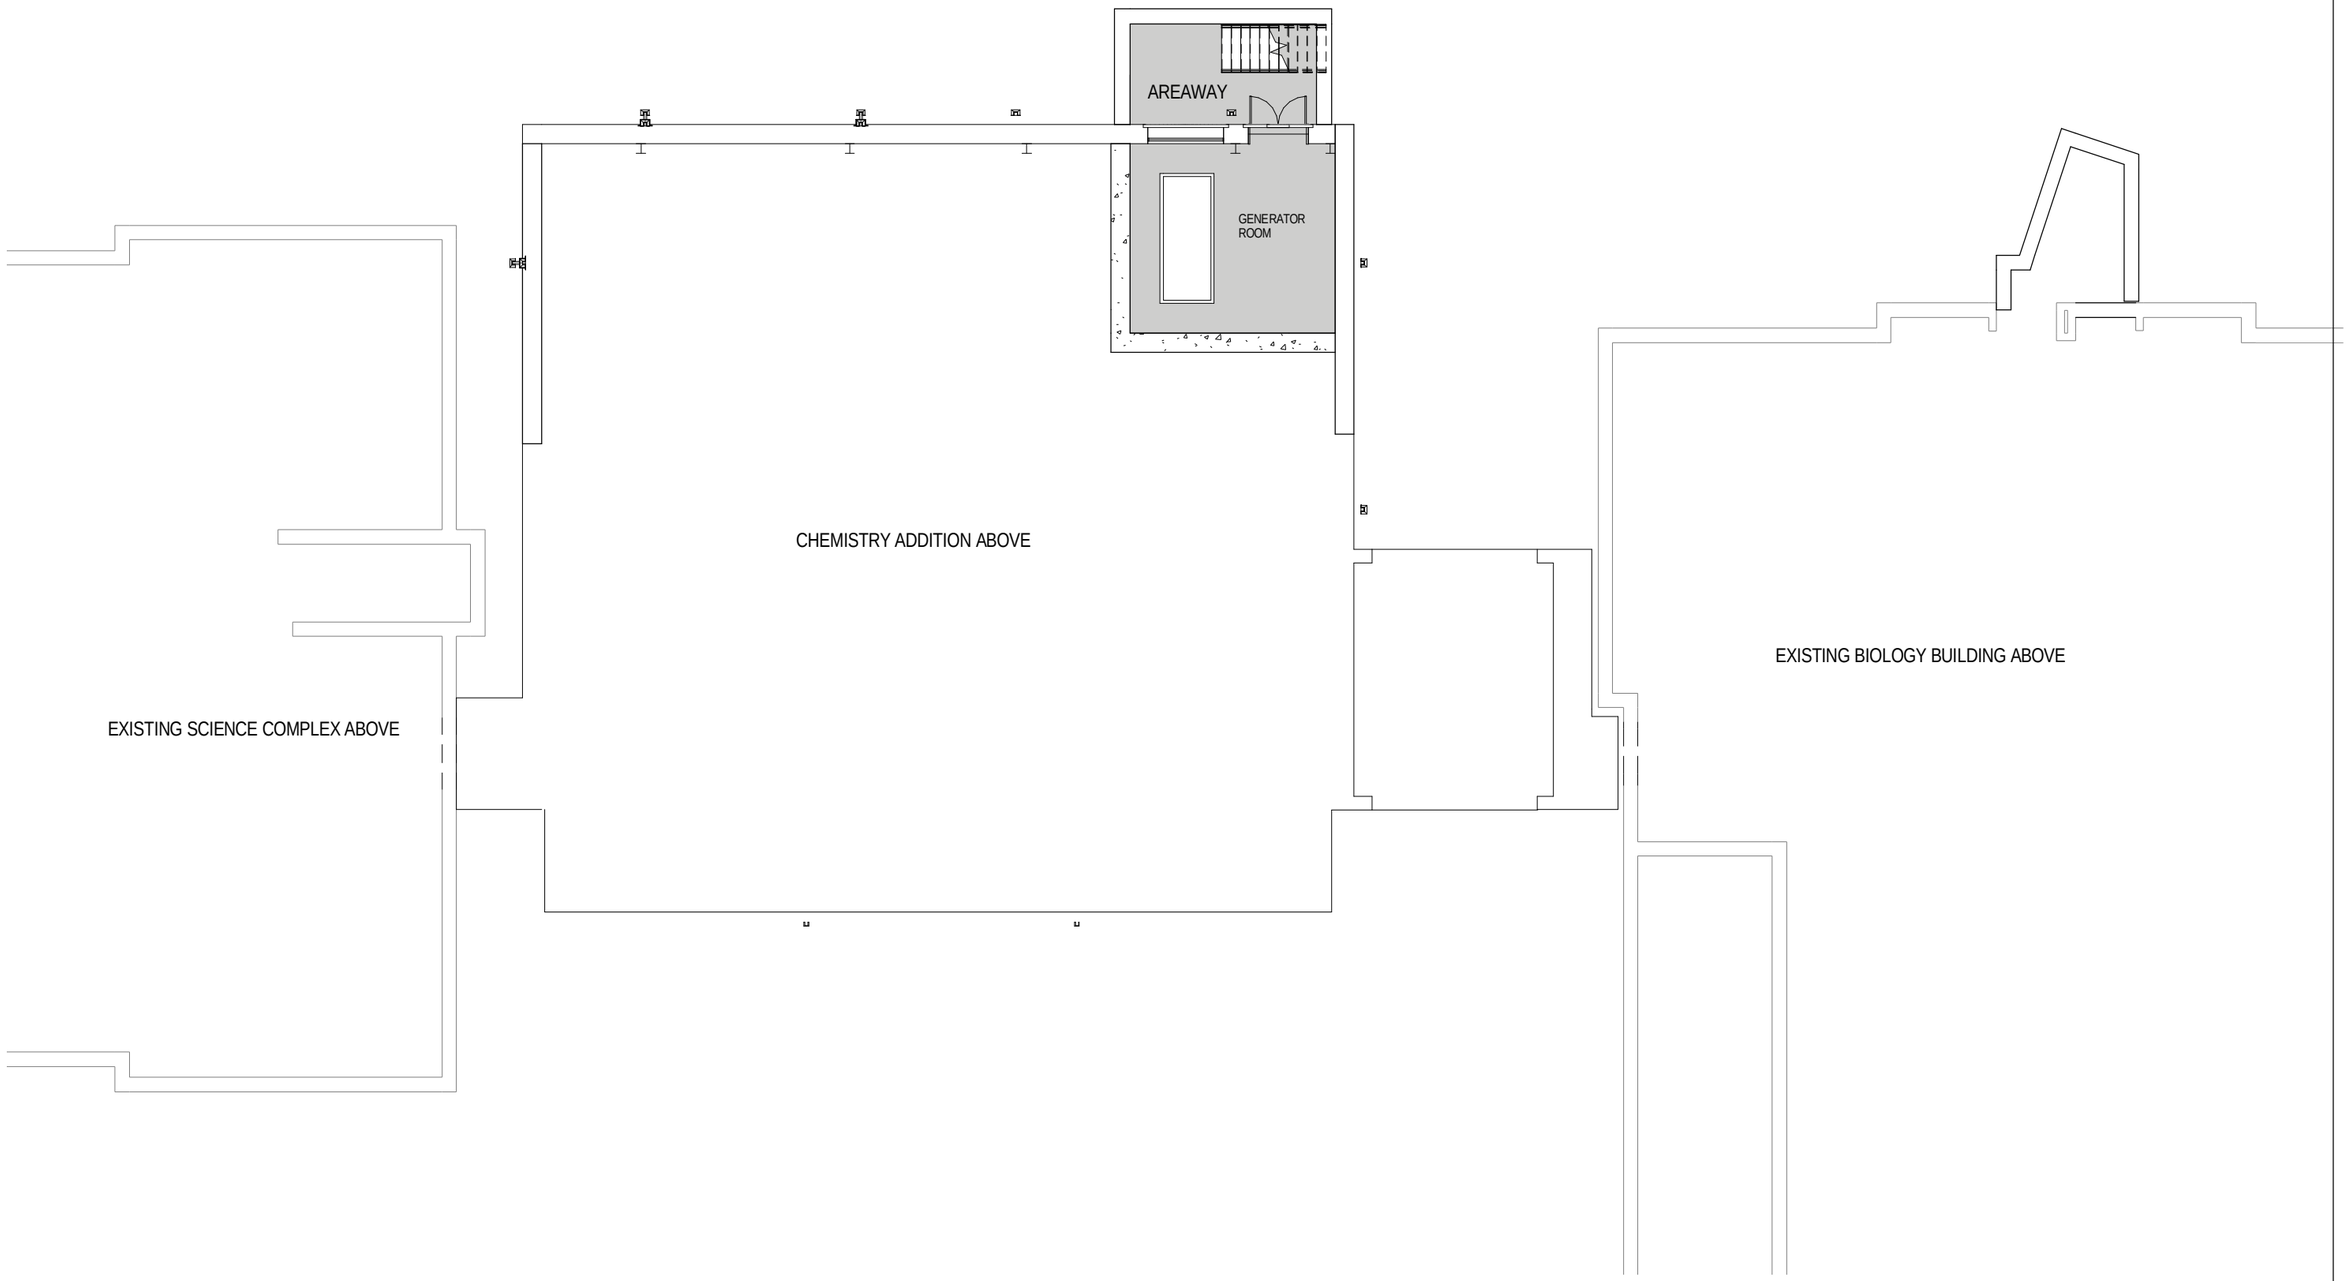

EYP/
1000 Potomac Street, NW
Washington, D.C. 20007
Telephone: 202.471.5000
Fax: 202.471.5050
eypae.com

PROJECT: STEM BUILDING & CHEMISTRY ADDITION
TITLE: CHEMISTRY ADDITION BASEMENT PLAN
EYP PROJECT #: 1013016.01

REFERENCE:
MODIFIES:
DATE: 05/12/14
DRAWN BY:
CHECKED BY:

DRAWING #:
PR008