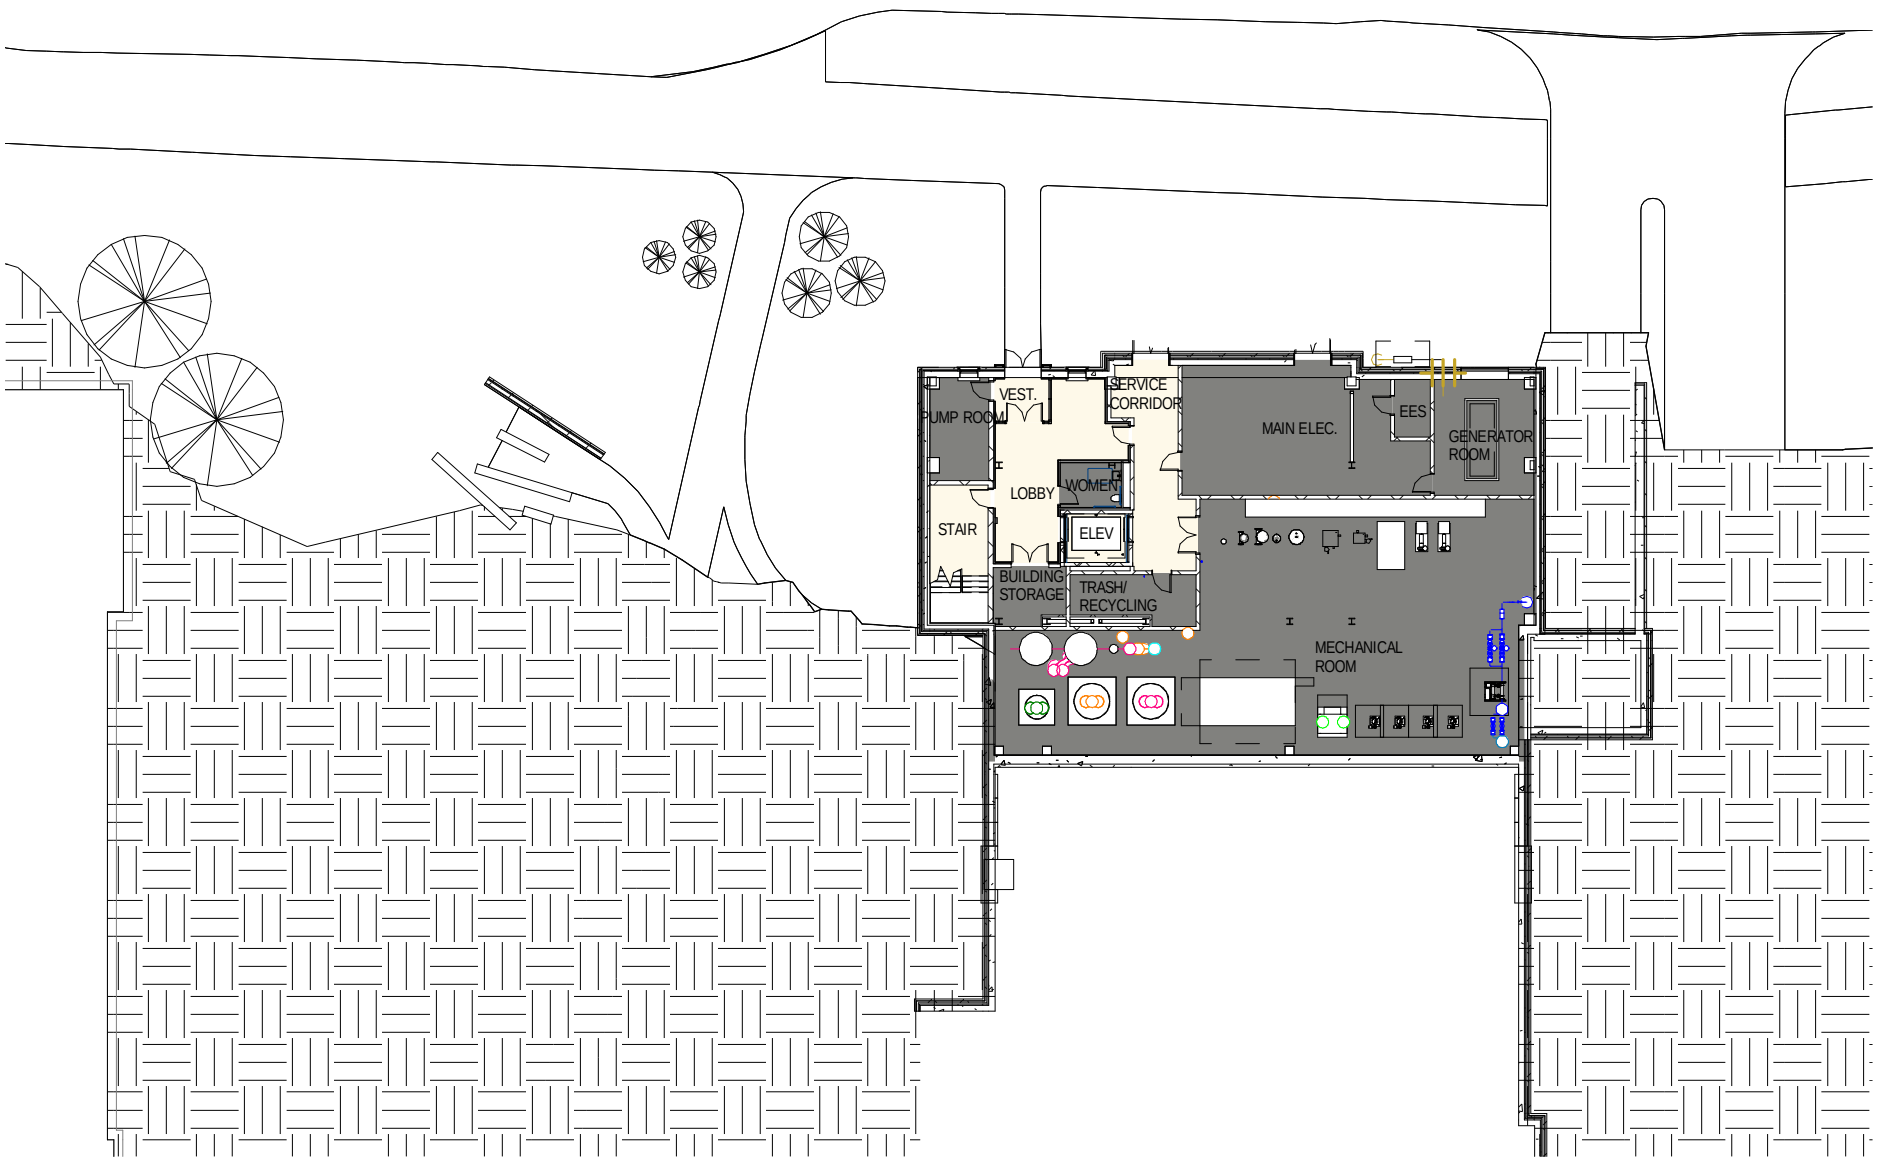

EYP/
1000 Potomac Street, NW
Washington, D.C. 20007
Telephone: 202.471.5000
Fax: 202.471.5050
eypae.com

PROJECT: STEM BUILDING & CHEMISTRY ADDITION

TITLE: STEM BUILDING BASEMENT

EYP PROJECT #: 1013016.01

REFERENCE:

MODIFIES:

DATE: 05/12/14

DRAWN BY:

CHECKED BY:

DRAWING #:

PR004